GUNPLAIN TOWNSHIP, ALLEGAN TOWNSHIP, MICHIGAN
BY

Prein&Newhof
Engineers ▪ Surveyors ▪ Environmental & Soils Laboratory

7123 STADIUM DRIVE
KALAMAZOO, MICHIGAN 49009
PHONE: (269) 372-1158

MARCH 29, 2007

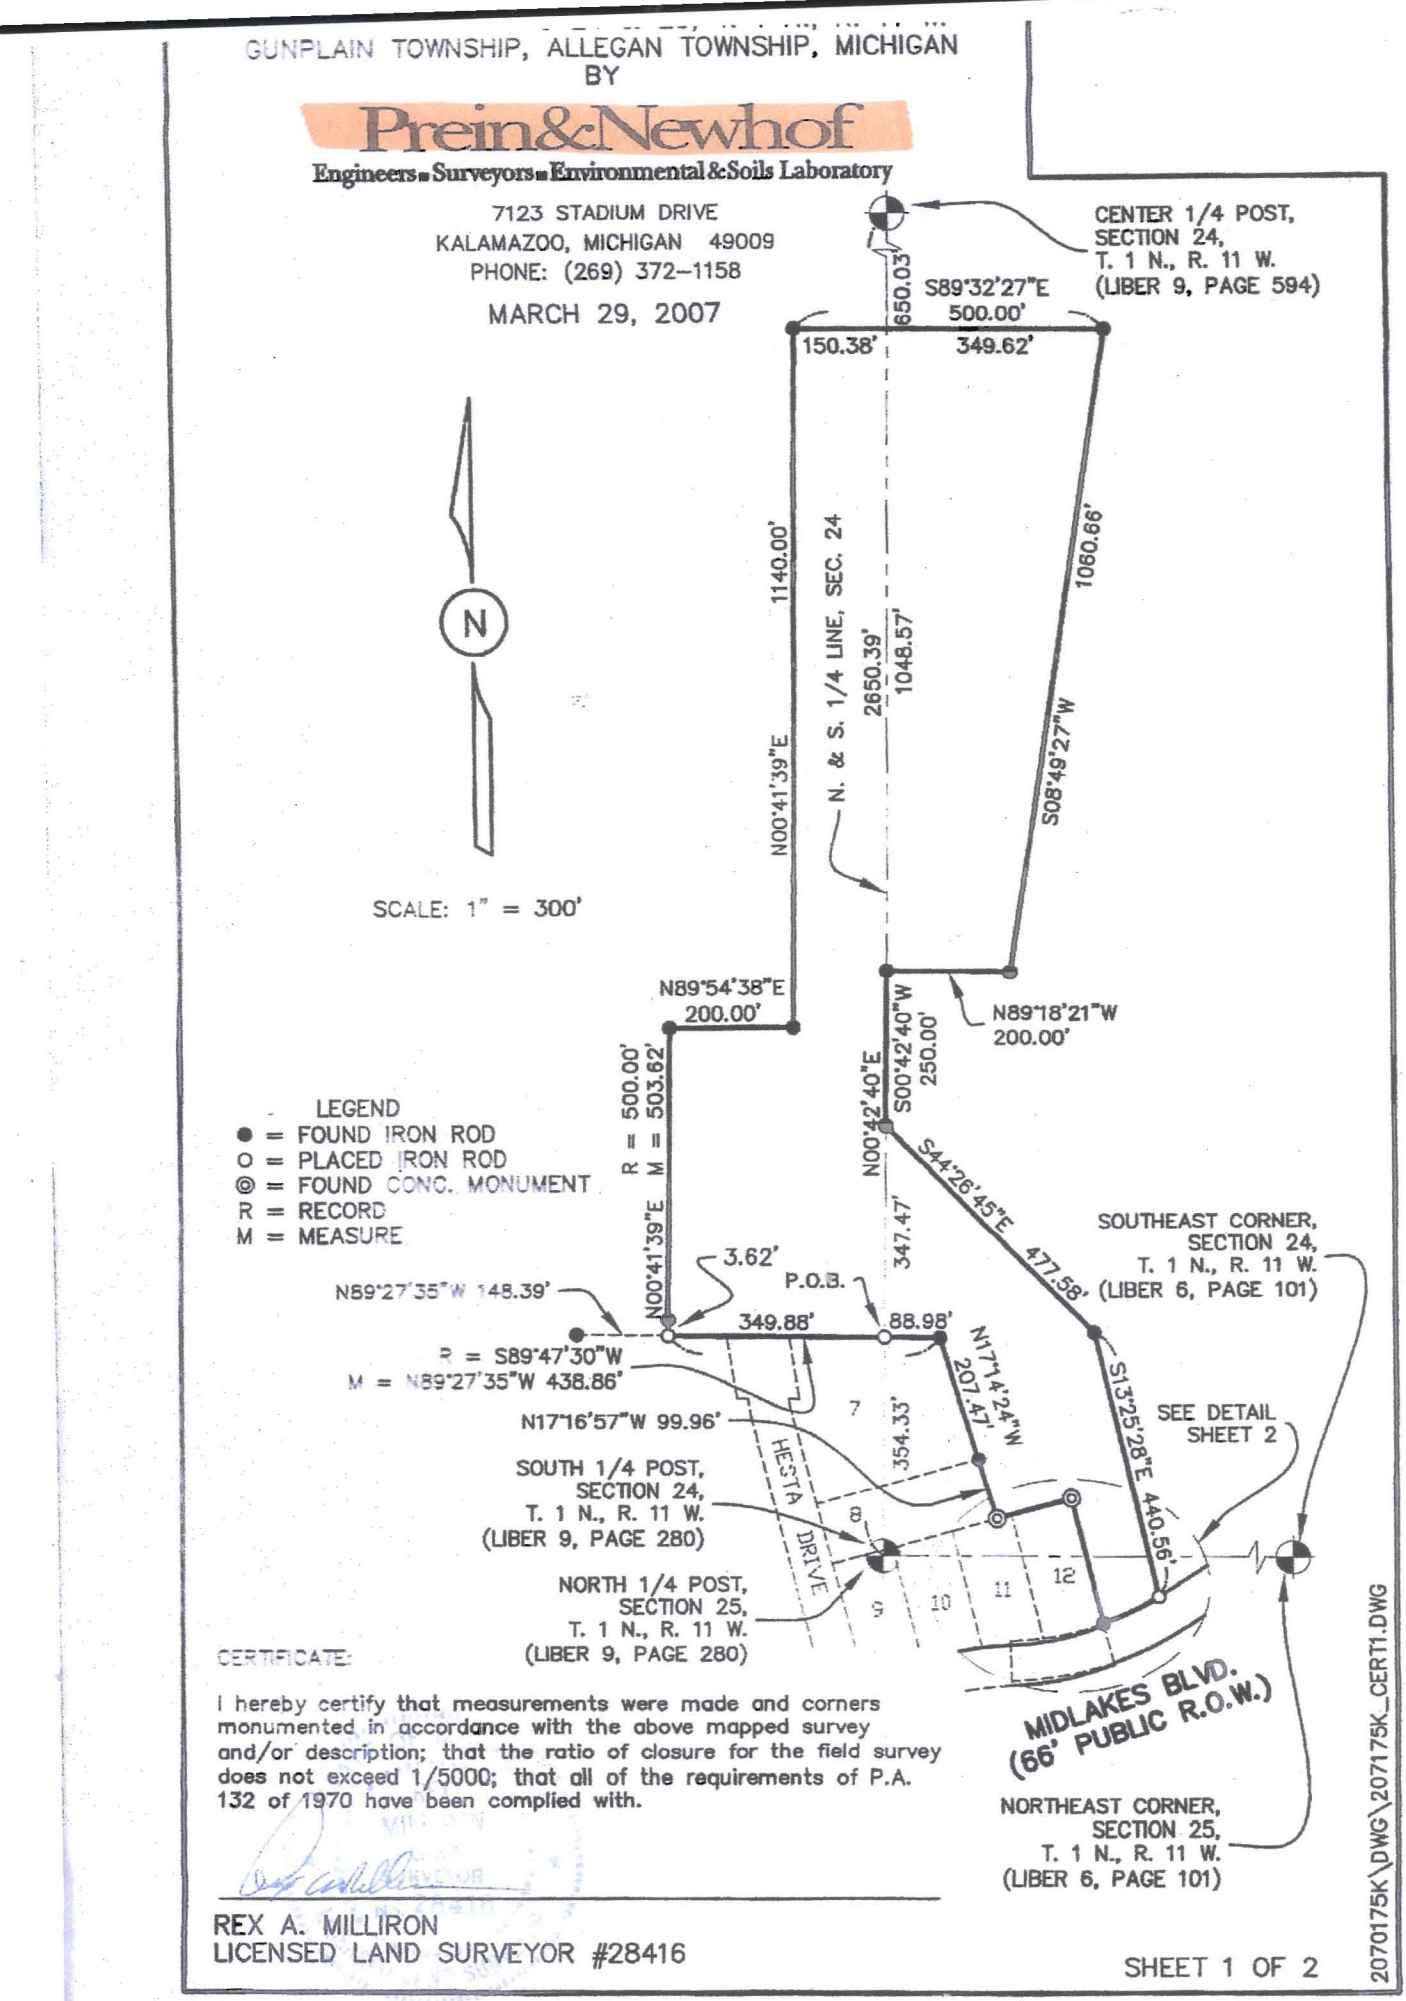

CERTIFICATE:

I hereby certify that measurements were made and corners monumented in accordance with the above mapped survey and/or description; that the ratio of closure for the field survey does not exceed 1/5000; that all of the requirements of P.A. 132 of 1970 have been complied with.

REX A. MILLIRON
LICENSED LAND SURVEYOR #28416

SHEET 1 OF 2

2070175K\DWG\207175K_CERT1.DWG